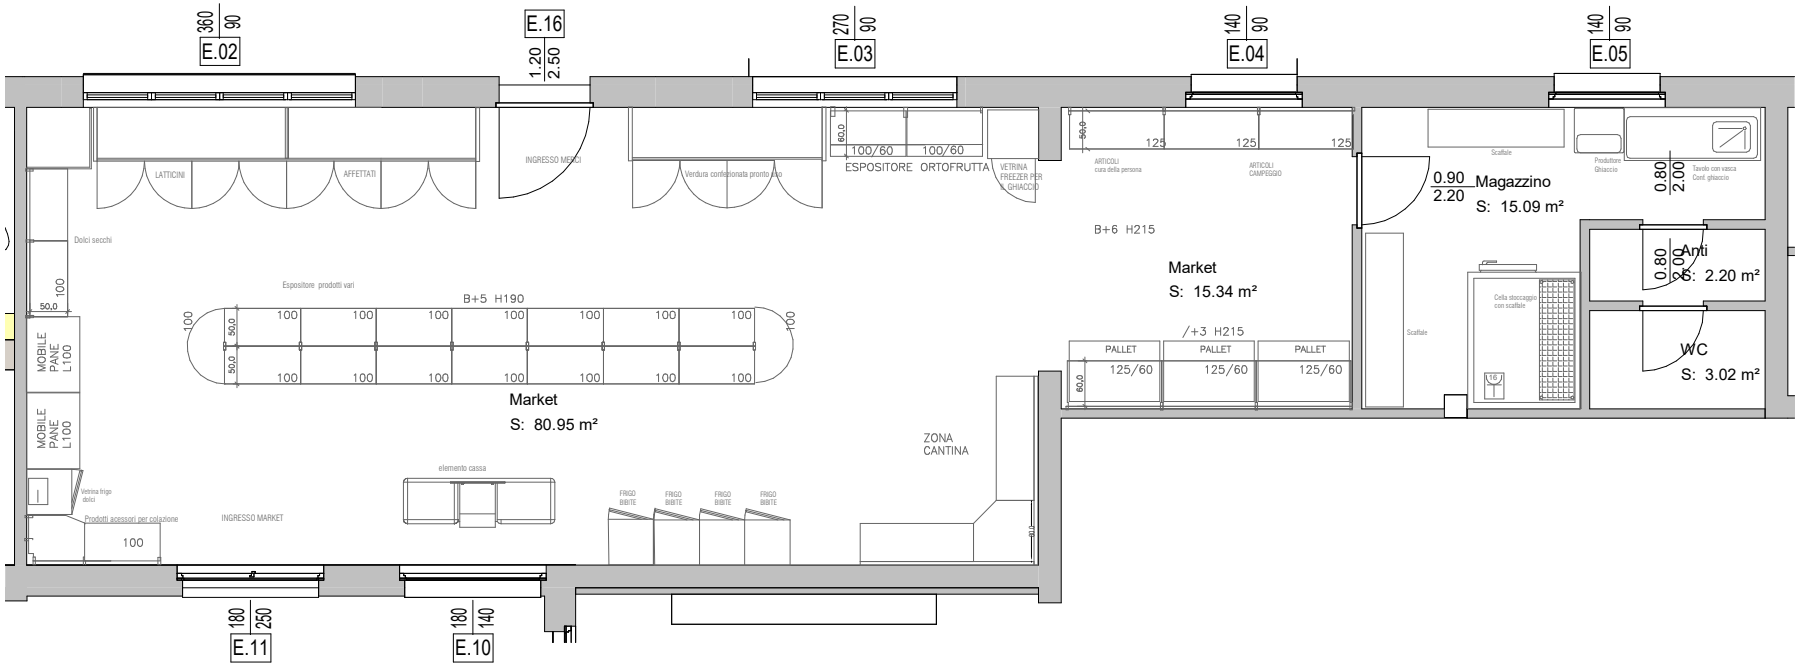A.M.S.A.
Pianta Market
scala 1 : 100